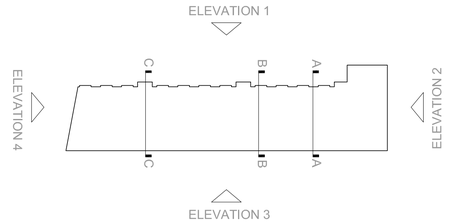

Note:
All dimensions to be checked on site before the commencement of the work.
If this drawing exceeds the quantities in any way the architects are to be informed before work is commenced.
Do not scale this drawing.
This drawing is copyright.

0 5 10m

north

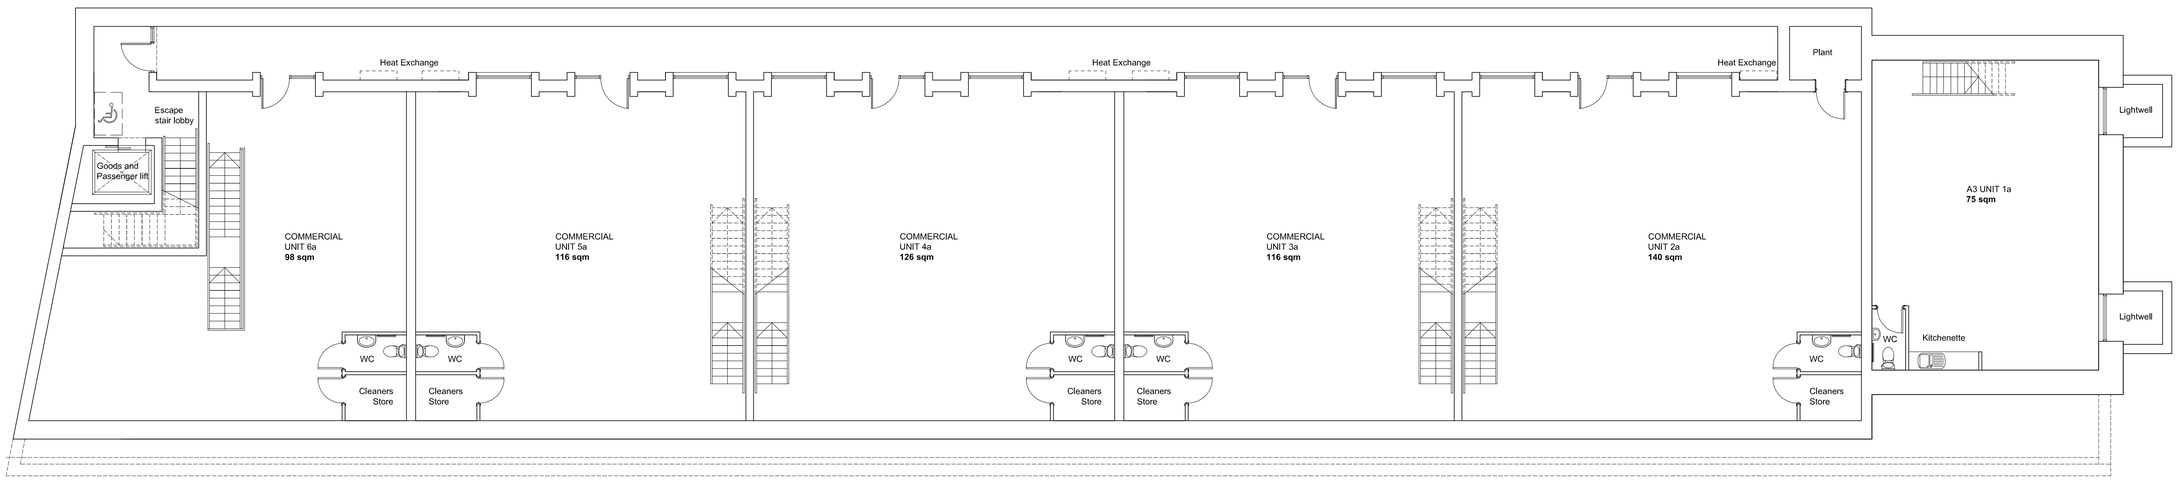

Party Wall at Ground Floor Level

rev.	date	description
P5	19.01.2015	General revision for comments
P4	10.12.2014	Building extended towards viaduct
P3	03.12.2014	Building extended towards viaduct
P2	11.11.2014	Basement layout changed
P1	07.11.2014	Basement layout changed

PRELIMINARY

db architects
Suite 5, 50 Churchill Sq,
Kings Hill,
West Malling,
Kent ME19 4YU
tel: 01732 523555
email: darrenbland@dbarchitects.co.uk

job:
Walton Lodge Laundry

drawing:
BASEMENT PLAN

date:	scale:	drawn:
Sept 2014	1:100 @ A1	DB
client ref:	dwg. no:	rev:
LEX-0278	001	P5